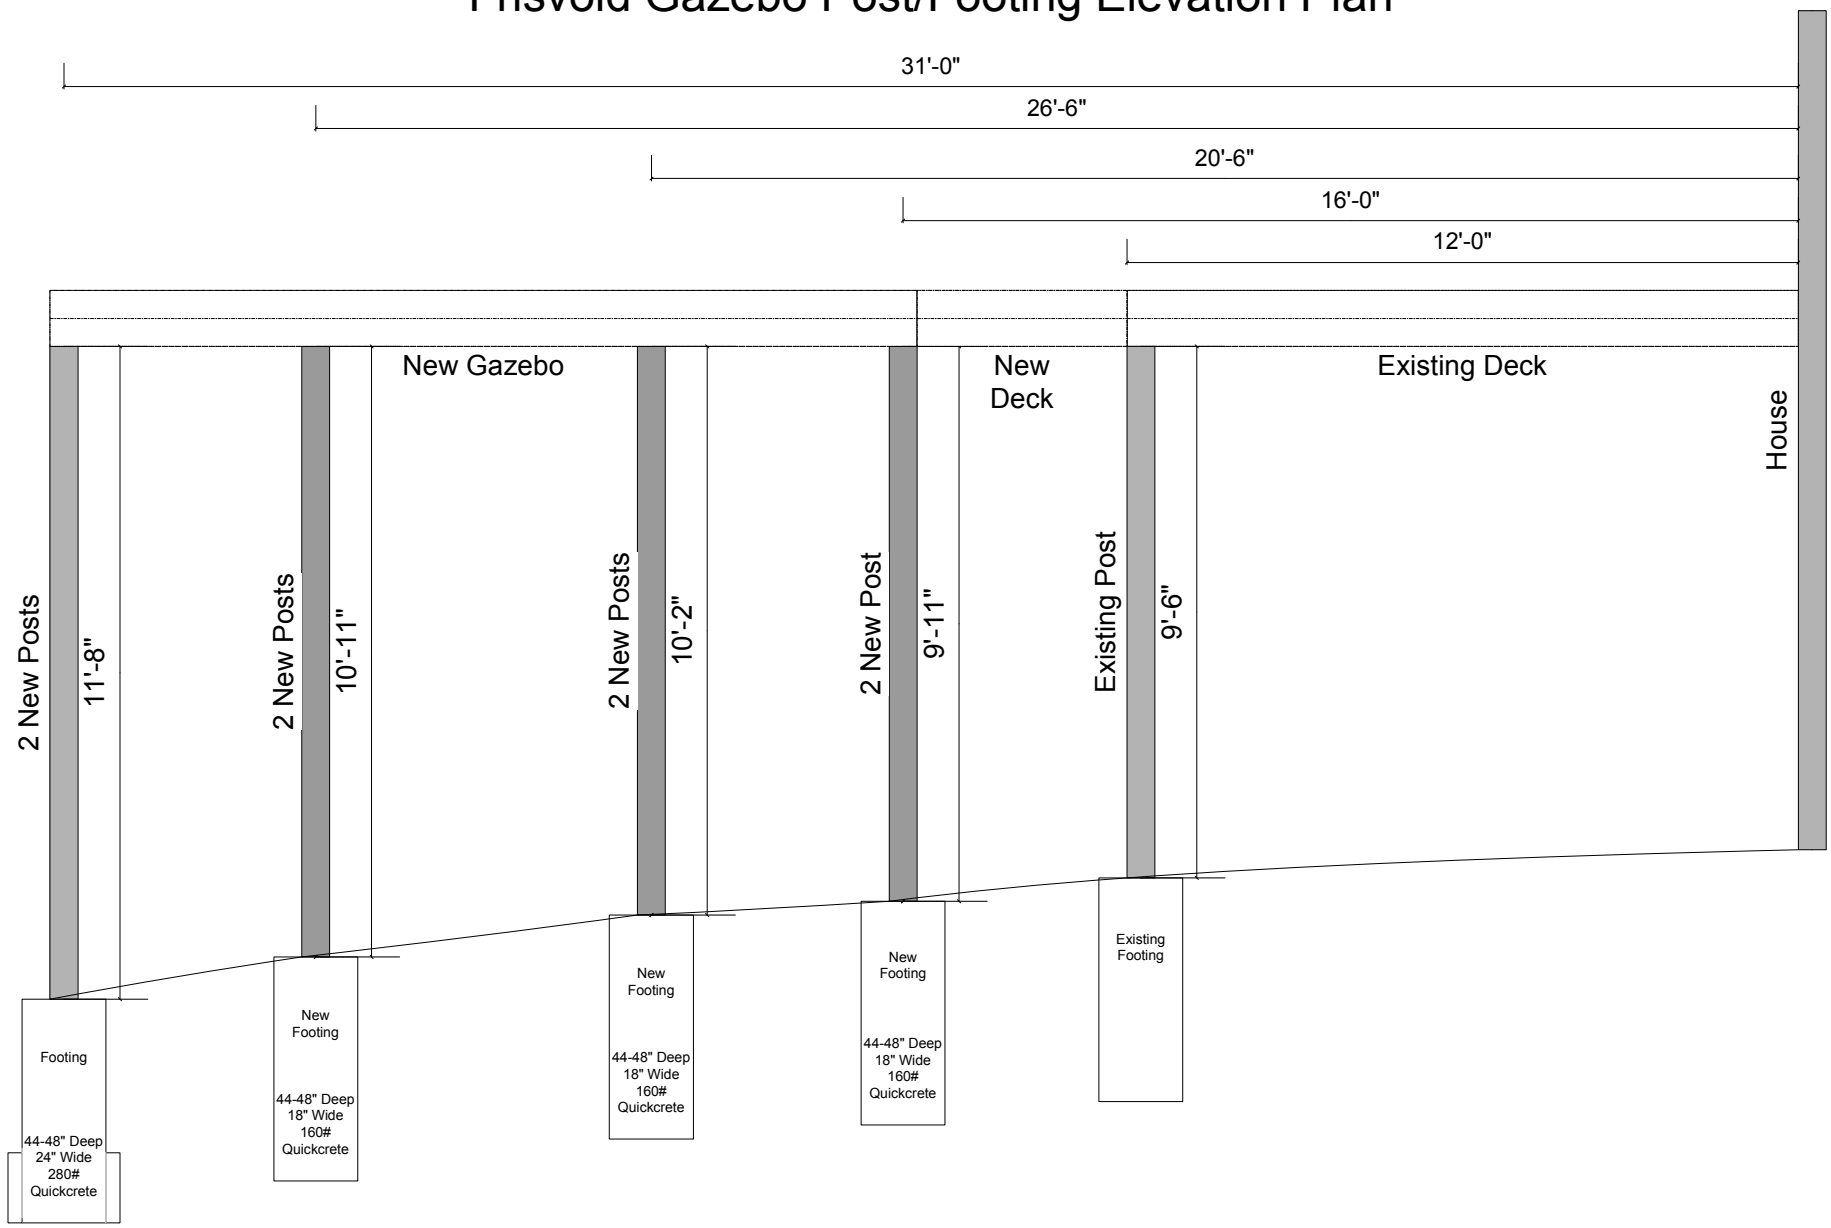Frisvold Gazebo Post/Footing Elevation Plan